NUMBER	DIRECTION	DISTANCE
L1	SOUTH	59.0
L2	SOUTHEASTERLY	1058.5
L3	EAST	1618.4

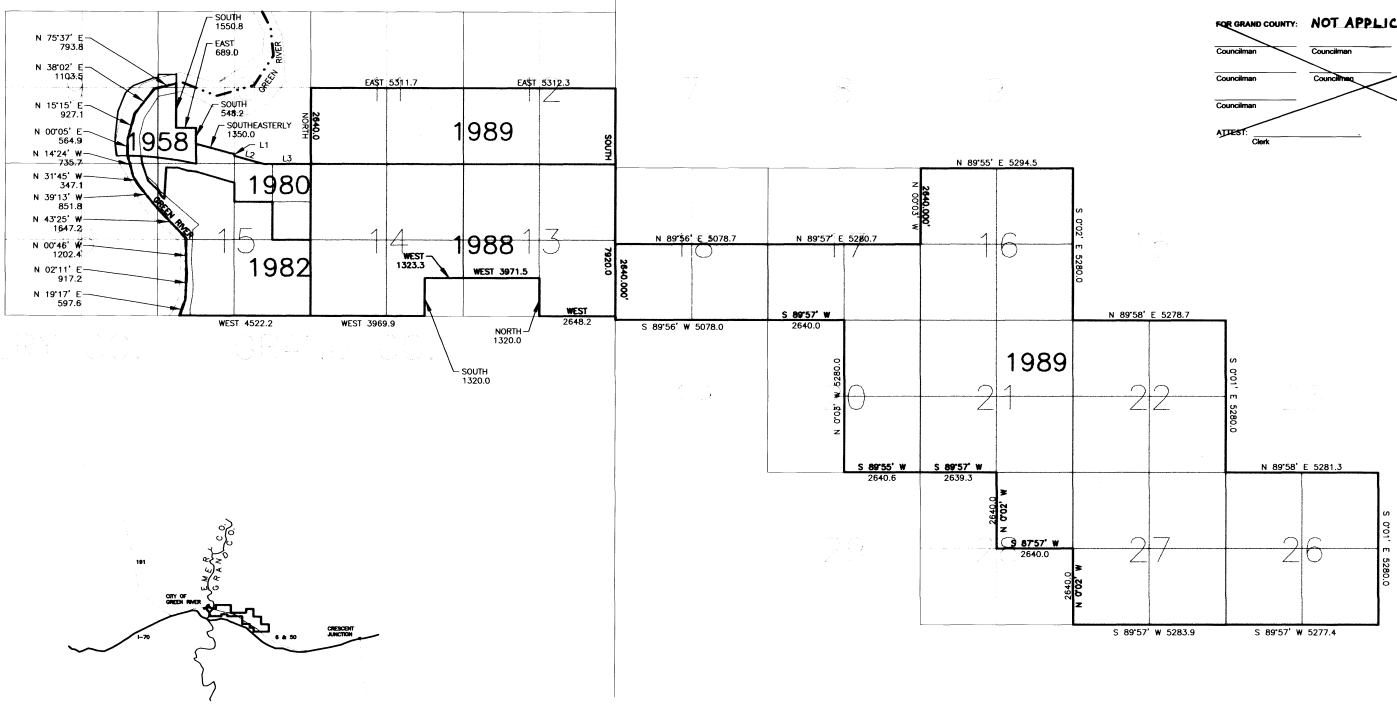

VICINITY MAP

SCALE 1"=2000'

ACCEPTANCE BY LEGISLATIVE BODIES

THIS IS TO CERTIFY THAT THE UNDERSIGNED LEGISLATIVE BODIES OF EMERY COUNTY AND GRAND COUNTY HAVE RESPECTIVELY RECEIVED, REVIEWED AND HEREBY ACKNOWLEDGE THE PROCLAMATION OF MICHAEL O. LEAVITT, GOVERNOR OF THE STATE OF UTAH, DATED SEPTEMBER 10, 2002, AND THE SUPPLEMENTAL PROCLAMATION DATED DECEMBER 20, 2002. SAID PROCLAMATIONS CONFIRM THE RESULTS OF THE ANNEXATION VOTE IN FAVOR OF ANNEXING INTO EMERY COUNTY THAT PORTION OF THE CITY OF GREEN RIVER LOCATED IN GRAND COUNTY. THE EFFECTIVE DATE OF THE ANNEXATION SHALL BE JANUARY 1, 2003. ALL DONE PURSUANT TO THE REQUIREMENTS OF SECTION 17-2-9, ET SEQ. OF THE UTAH CODE, AS AMENDED. A COPY OF THE PROCLAMATION HAS BEEN PREPARED FOR FILING HEREWITH.

FOR EMERY COUNTY:

Commissioner _____ Commissioner _____ Commissioner _____

ATTEST: _____ Clerk 01/21/03

FOR GRAND COUNTY: NOT APPLICABLE

Councilman _____ Councilman _____ Councilman _____

Councilman _____ Councilman _____ Councilman _____

Councilman _____

ATTEST: _____ Clerk

SURVEYOR'S CERTIFICATE

I, DALE J. ROBINSON, DO HEREBY CERTIFY THAT I AM A REGISTERED LAND SURVEYOR, AND THAT I HOLD LICENSE NUMBER 189369 AS PRESCRIBED UNDER THE LAWS OF THE STATE OF UTAH. I FURTHER CERTIFY THAT THIS PLAT IS CORRECT AND REPRESENTS THE CORPORATE BOUNDARY OF THAT PORTION OF THE CITY OF GREEN RIVER, IN GRAND COUNTY, UTAH

E 363573 B 297 P 142
Date 10-FEB-2003 3:13pm
Fee: No Fee Cash
DIXIE SWADLEY, Recorder
Filed By DKS
For EMERY COUNTY
EMERY COUNTY CORPORATION

1/6/03
No. 189369
LICENSED LAND SURVEYOR
DALE J. ROBINSON
STATE OF UTAH

DESCRIPTION

That portion of the City of Green River located in Grand County, Utah as shown in annexation plats in from 1958, 1980, 1982, 1988, and 1989 and described as follows:

IN TOWNSHIP 21 SOUTH, RANGE 16 EAST, SALT LAKE MERIDIAN: Beginning at the Southwest corner of section 11, thence North 2640.0 feet along the west line of said section 11 to the west quarter corner of section 11, thence east 5311.7 feet along the quarter section line to the east quarter corner of section 11; thence east 5312.3 feet along the quarter section line to the east quarter corner of section 12; thence south 7920.0 feet along the east line of sections 12 & 13 to the southeast corner of section 13; thence west 2648.2 feet along the south line of section to the south quarter corner of section 13; thence north 1320.0 feet along the quarter section line to the northeast corner of the S 1/2 of the SW 1/4 of section 13, thence west 2648.2 feet along the north line of the S 1/2 of the SW 1/4 of section to the northwest corner of the S 1/2 of the SW 1/4 of section 13; thence west 1323.3 feet along the north line of the SE 1/4 of the SE 1/4 of section 14 to the northwest corner of the SE 1/4 of the SE 1/4 of section 14; thence south 1320 feet along the west line of the SE 1/4 of the SE 1/4 of section 14 to the southwest corner of the SE 1/4 of the SE 1/4 of section 14; thence west 3969.9 feet along the south line of section 14 to the southeast corner of section 15; thence west 4522.2 feet along the south line of section 15 to the centerline of the Green River, being the boundary between Grand and Emery Counties; thence along the centerline of the Green River through the following (11) calls, to-wit: N 19°17' E 597.6 feet; N 02°11' E 917.2 feet; N 00°46' W 1202.4 feet; N 43°25' W 1647.2 feet; N 39°13' W 851.8 feet; N 31°45' W 347.1 feet; N 14°24' W 735.1 feet; N 00°05' E 564.9 feet; N 15°15' E 927.1 feet; N 38°02' E 1103.5 feet; N 75°37' E 793.8 feet to a point 645.76 feet perpendicularly east of the west line of section 10; thence south 1550.8 feet parallel with and 647.76 feet east of the west line of section 10; thence east 689.0 feet; thence south 548.2 feet to a point 400.0 feet north of the north right-of-way line of US Highway 6 & 50; thence southeasterly 1350 feet along a line 400.0 feet north and parallel with the north right-of-way line of US Highway 6 & 50 to a point on the east line of the SW 1/4 of section 10, thence South 59.0 feet along the quarter section line to a point 277.0 feet north of the south quarter corner of section 10; thence southeasterly 1058.5 feet along a line 400.0 feet north and parallel with the north right-of-way line of US Highway 6 & 50 to a point on the north line of section 15; thence east 1618.4 feet along section line to the point of beginning.

IN TOWNSHIP 21 SOUTH, RANGE 17 EAST, SALT LAKE MERIDIAN: Beginning at the Southwest corner of section 18 thence North 2640.0 feet along section line to the west quarter corner of section 18; thence N 89°56' E 5078.7 feet along the quarter section line to the west quarter corner of section 17; thence N 89°57' E 5280.7 feet along the quarter section line to the west quarter corner of section 16; thence N 00°03' W 2640.0 feet along section line to the northwest corner of section 16; thence N 89°55' E 5294.5 feet along section line to the northeast corner of section 16; thence S 00°02' E 5280.0 feet along section line to the northwest corner of section 22, thence N 89°58' E 5278.7 feet along section line to the northeast corner of section 22; thence S 00°01' E 5280.0 feet along section line to the northwest corner of section 26; thence N 89°58' E 5281.3 feet along section line to the northeast corner of section 26; thence S 00°01' E 5280 feet along section line to the southeast corner of section 26; thence S 89°57' W 5277.4 feet along section line to the southeast corner of section 27; thence S 89°57' W 5283.9 feet along section line to the southwest corner of section 27; thence N 00°02' W 2640.0 feet along section line to the east quarter corner of section 28; thence S 89°57' W 2640.0 feet along the quarter section line to the center quarter of section 28; thence N 00°02' W 2640.0 feet along the quarter section line to the south quarter corner of section 21; thence S 89°57' W 2639.3 feet along section line to the southeast corner of section 20; thence S 89°55' W 2640.6 feet along section line to the south quarter corner of section 20; thence N 00°03' W 5280.0 feet to the south quarter corner of section 17; thence S 89°57' W 2640.0 feet along section line to the southeast corner of section 18; thence S 89°56' W 5078.0 feet to the point of beginning.

Contains 6838 acres, more or less.

NOTES

ALL DIRECTIONS AND DISTANCES ON THIS PLAT WERE DERIVED FROM RECORDS AVAILABLE THROUGH THE COUNTY RECORDER AND THE BUREAU OF LAND MANAGEMENT.

NO FIELD SURVEY WAS CONDUCTED.

REFERENCES:

GLO RECORD SURVEY NOTES AND PLATS FOR T 21S, R 16E, SLM
1958 GREEN RIVER ANNEXATION – ELMER MILLER
1976 GREEN RIVER PLAT OF ADDITION – ART MAXWELL
1980 GREEN RIVER ANNEXATION – EXTENSION OF 1976 PLAT
1982 GREEN RIVER ANNEXATION – N/A
1988 GREEN RIVER ANNEXATION – TIM KEOGH
1989 GREEN RIVER ANNEXATION – TIM KEOGH

REVISIONS		
NO	DATE	BY
1	12/27/02	DJR
2	01/06/03	DJR
3		
4		
5		
6		
7		

SUNRISE ENGINEERING, INC.
CONSULTING ENGINEERS & LAND SURVEYORS
12227 SOUTH BUSINESS PARK DRIVE, SUITE 220 TEL (801) 523-0100
DRAPER, UTAH 84020 FAX (801) 523-0990

SUNRISE ENGINEERING INC.

GRAND COUNTY TO EMERY COUNTY ANNEXATION PLAT
A PORTION OF THE CITY OF GREEN RIVER

TOWNSHIP 21 SOUTH, RANGE 16 & 17 EAST, SALT LAKE MERIDIAN

PROJECT NO. 9333	
SURVEYED N/A	DRAWN DJR
DATE 1/31/00	DRAWING NO. 00-002
SCALE 1"=2000'	SHEET NO. 1 OF 1

D:\PROJECT\Annexing\Aug 01\9333 01.DWG 3:13:33 PM, 1:2000